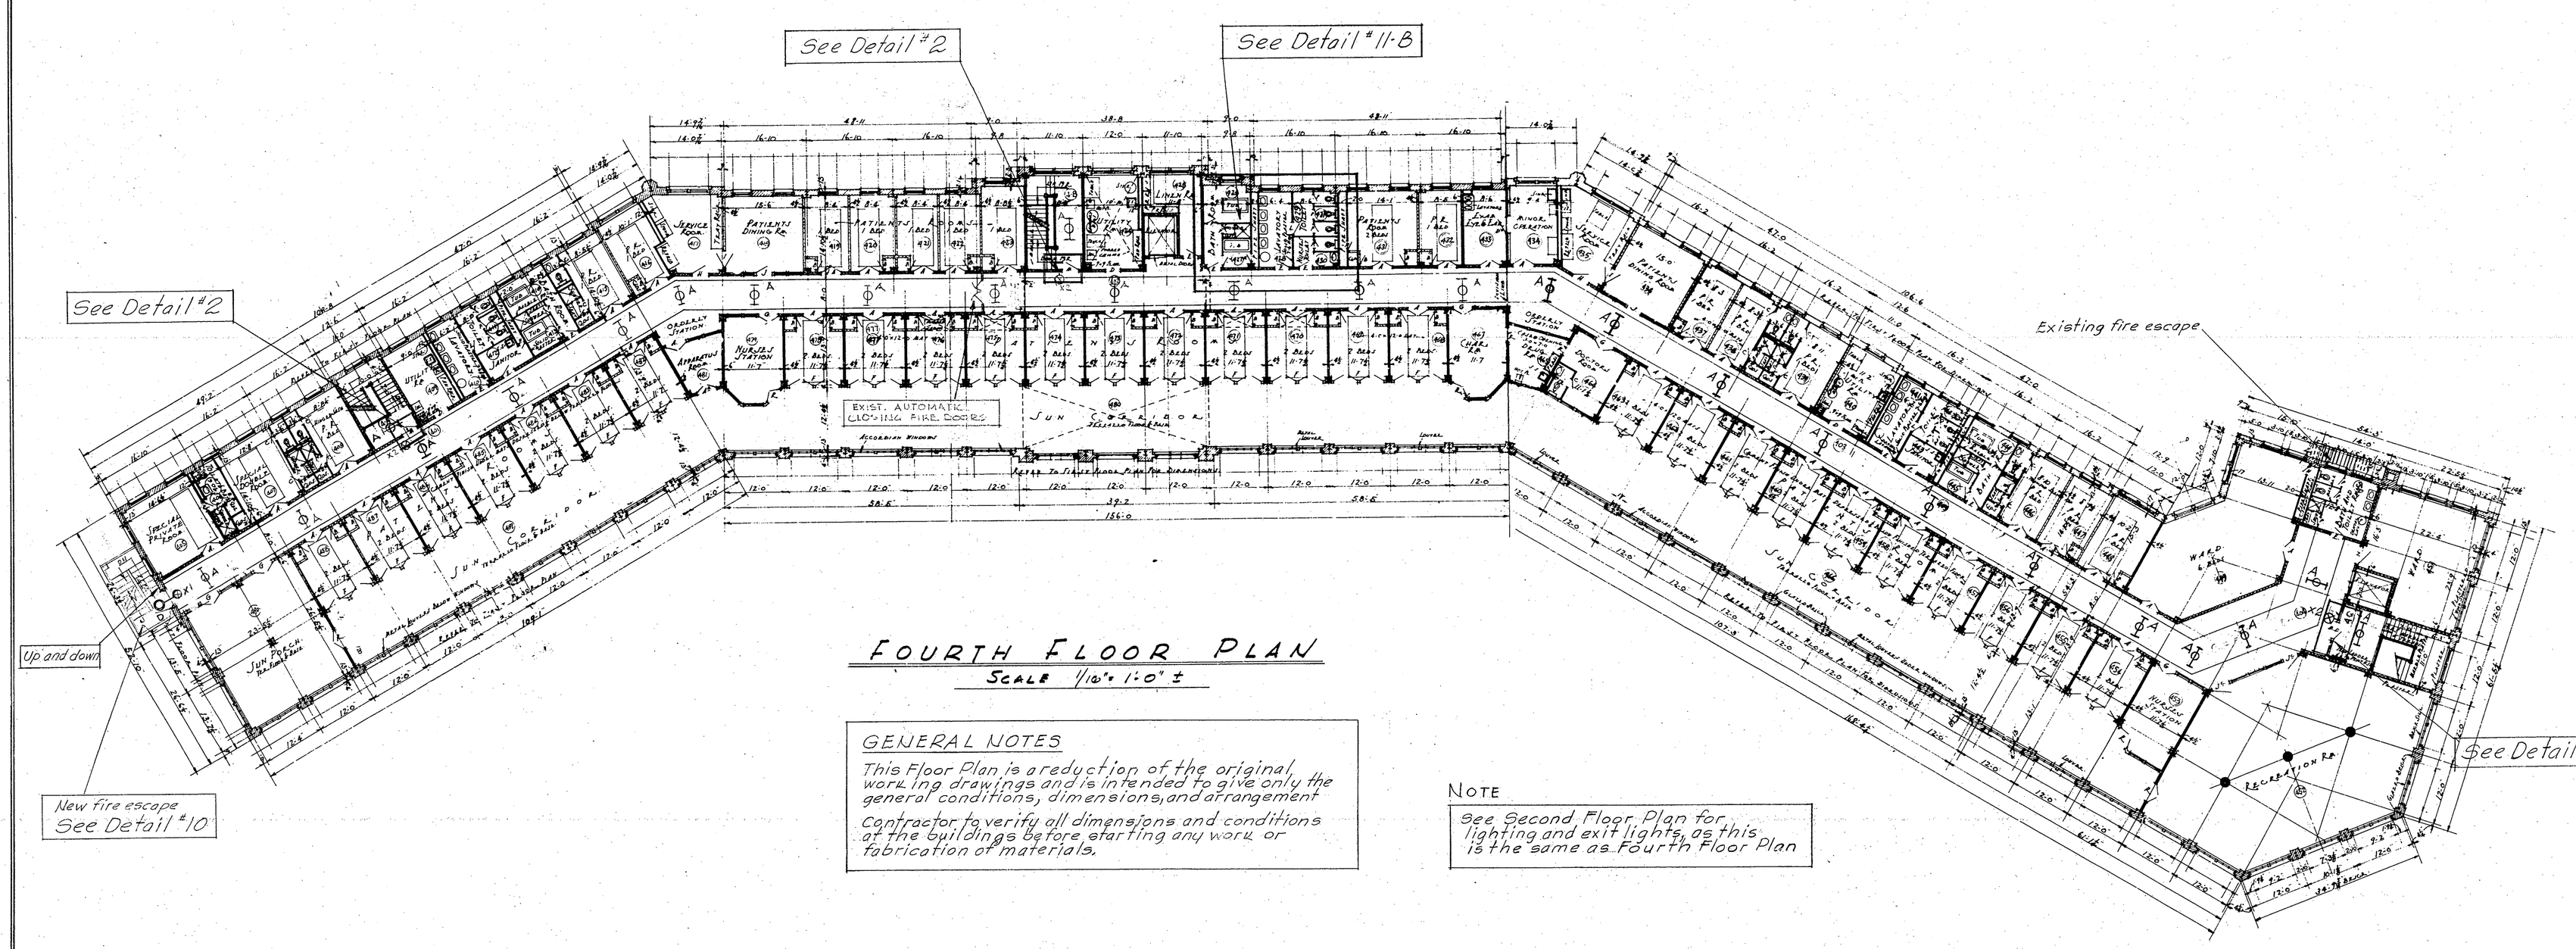

FOURTH FLOOR PLAN

SCALE 1/10"= 1'-0" ±

GENERAL NOTES

This Floor Plan is a reduction of the original working drawings and is intended to give only the general conditions, dimensions, and arrangement

Contractor to verify all dimensions and conditions at the buildings before starting any work or fabrication of materials.

NOTE

See Second Floor Plan for lighting and exit lights, as this is the same as Fourth Floor Plan

APPROVED BY C. Finkel Dawson EXECUTIVE ASSISTANT COMMISSIONER OF FINANCE DATE 9-11-62

APPROVED BY CHIEF OF ENGINEER'S STAFF DATE 9-13-62

WAVERLY HILLS SENIOR CITIZENS CENTER
U.S 31 W- JEFFERSON COUNTY, KY.
FOR
DEPARTMENT OF FINANCE
COMMONWEALTH OF KENTUCKY

MADE BY	SCALE		DATE
R.W.L.	AS SHOWN	MAIN HOSPITAL BUILDING FOURTH FLOOR PLAN	9-7-62

REVISIONS

SHEET NO. 4

J.D. LUCKETT · J.D. FARLEY REGISTERED NOS. 723-551 COMMONWEALTH OF KENTUCKY ARCHITECTS

LUCKETT & FARLEY
INCORPORATED
ARCHITECTS
9th FLOOR · WASHINGTON BLDG.
LOUISVILLE 2, KENTUCKY
E. R. RONALD & ASSOCIATES
CONSULTING ENGINEERS

DD-768